39-3

N.W. ¼ Sec. 10 . 39 . 13 .

63

FOR STREET GRADES SEE GRADE ATL.

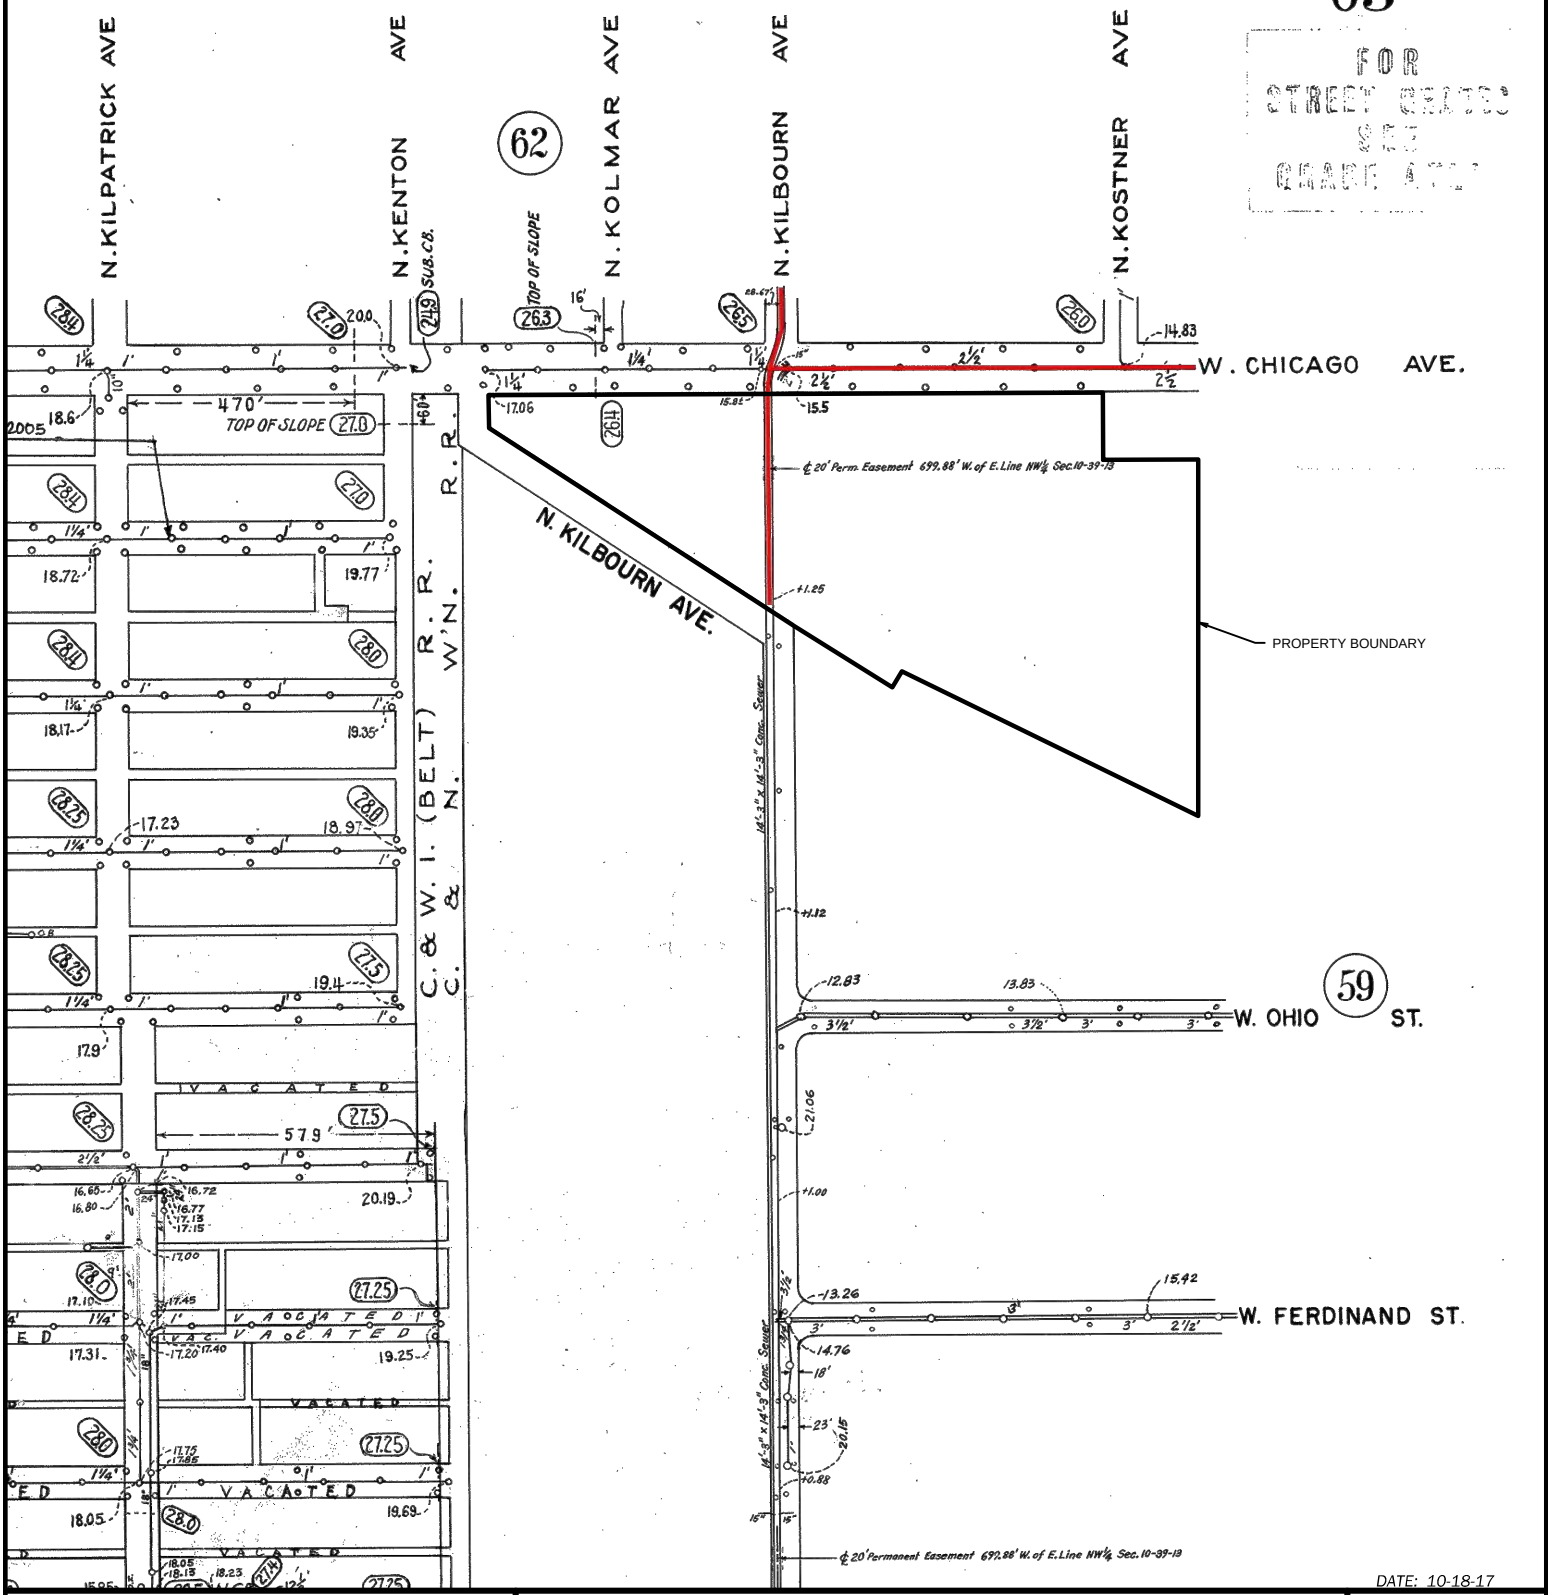

DATE: 10-18-17

V3 Companies
7325 Janes Avenue
Woodridge, IL 60517
630.724.9200 phone
630.724.9202 fax
www.v3co.com

Visio, Vertere, Virtute... *"The Vision to Transform with Excellence"*

PUBLIC SAFETY TRAINING ACADEMY

SEWER ATLAS EXHIBIT

CHICAGO *ILLINOIS*

SCALE: NTS

N:\2017\17273\Drawings\ACAD\LD\S02\Misc Drawings\Atlas Exhibits.dwg 10/18/2017